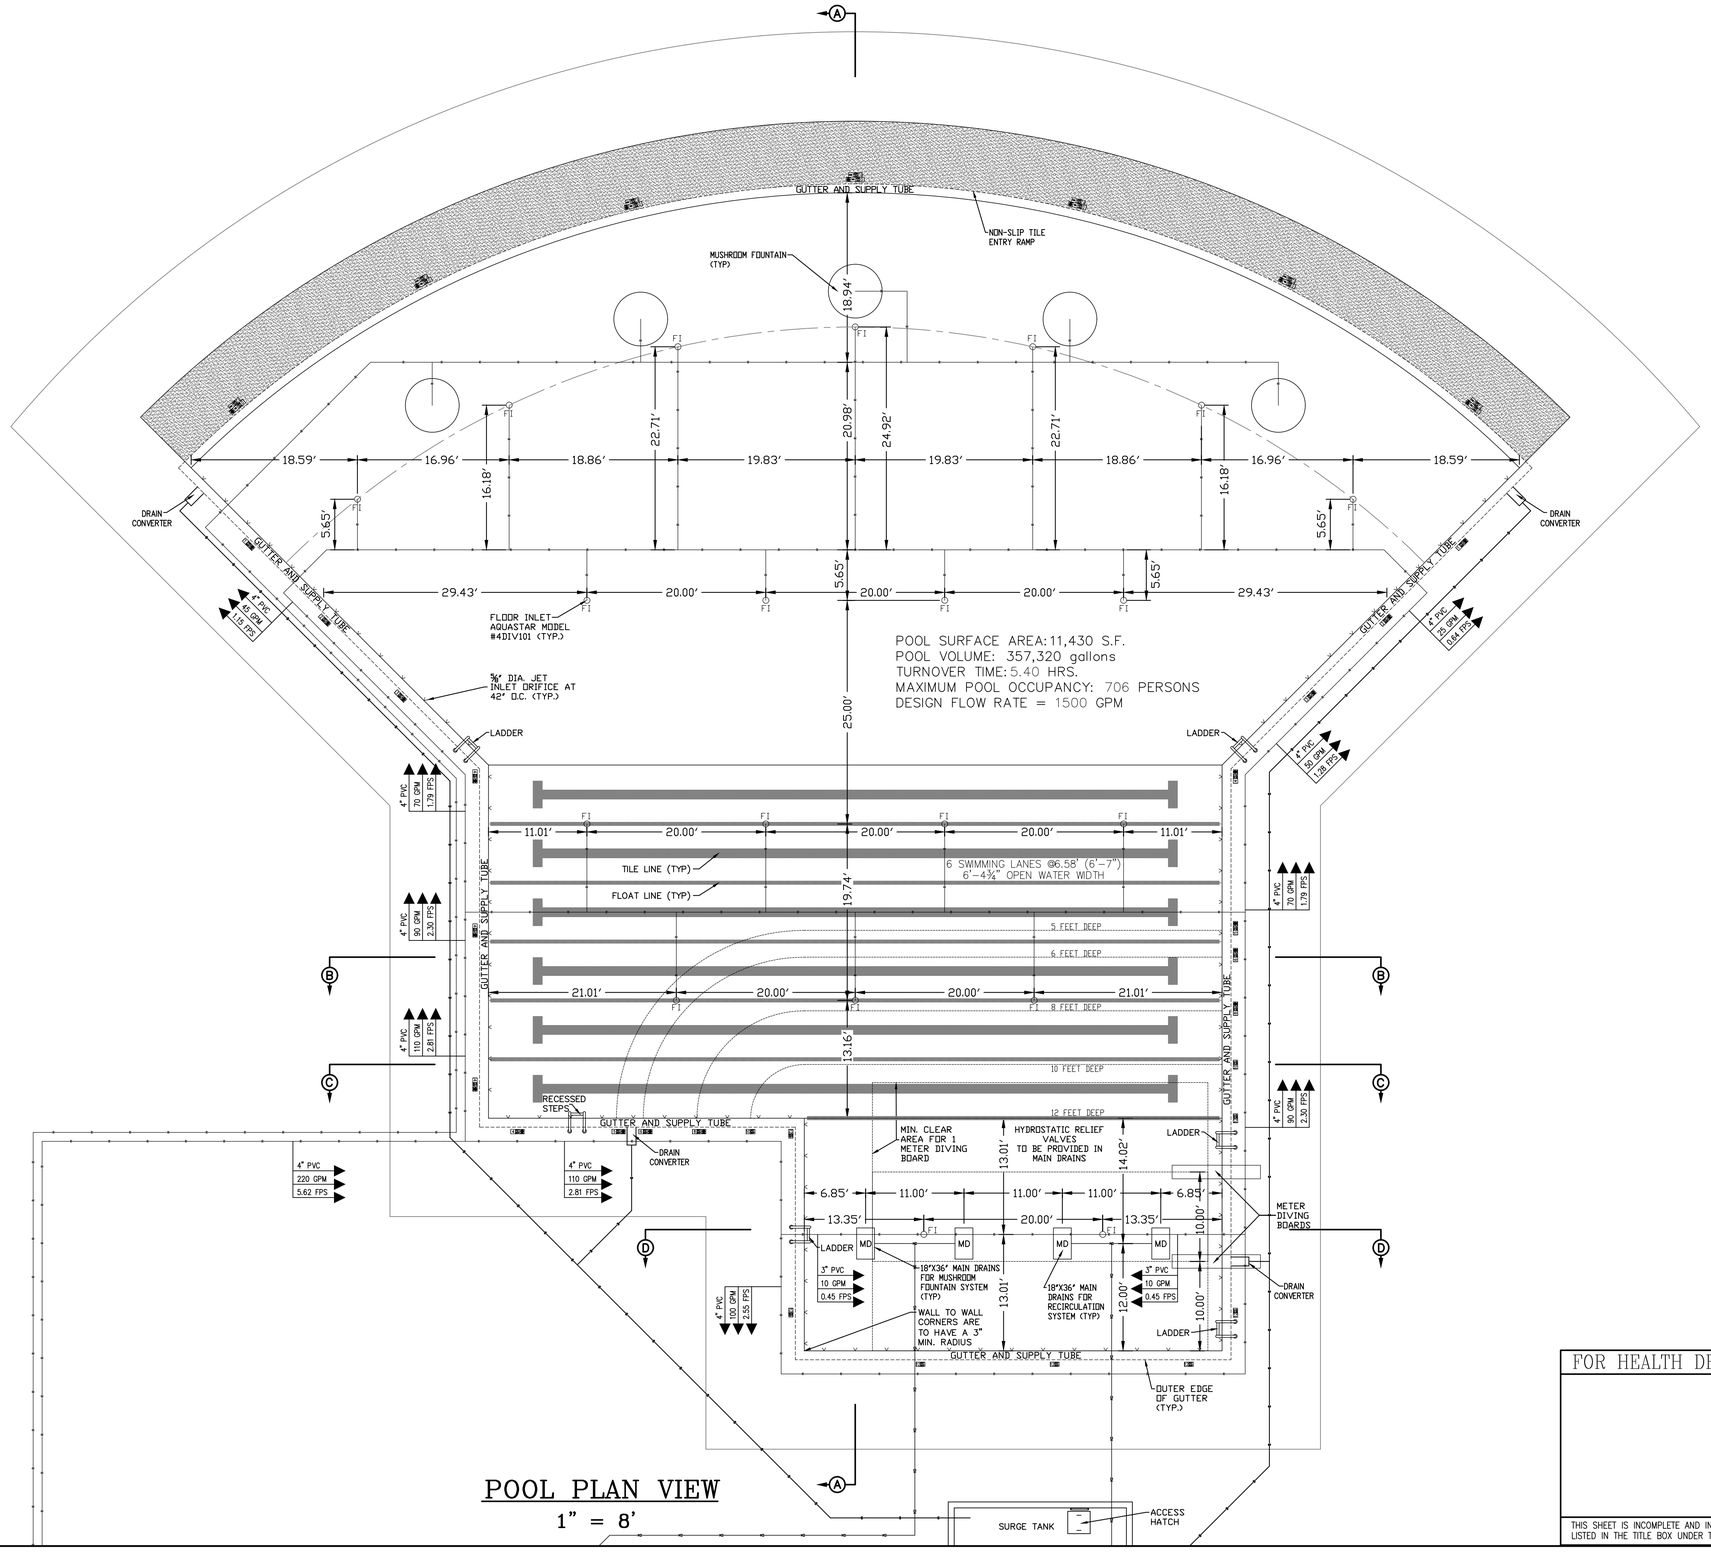

POOL PLAN VIEW

1" = 8'

LEGEND

	CERAMIC TILE DEPTH MARKER
	CERAMIC TILE NO DIVING MARKER
	STAINLESS STEEL LADDER
	MAIN DRAIN LINE
	MAIN DRAIN SUMP & GRATE
	RETURN LINE
4" PVC	PIPE SIZE
92.86 GPM	FLOW RATE
2.37 FPS	VELOCITY

FOR HEALTH DEPARTMENT APPROVAL

THIS SHEET IS INCOMPLETE AND INVALID WITHOUT EACH AND EVERY OTHER SHEET LISTED IN THE TITLE BOX UNDER THE HEADING O.C.H.D. SHEET NO. _ OF _ .

DATE	DESCRIPTION
6/17/19	ORIGINAL PREPARATION DATE

PROJECT TITLE

CENTRAL VALLEY SWIMMING POOL

TOWNSHIP OF WOODBURY
ORANGE COUNTY, NEW YORK

DRAWING TITLE

SWIMMING POOL PLAN VIEW

SIGNATURE DATE

UNAUTHORIZED ALTERATION OR ADDITION TO A PLAN BEARING A LICENSED LAND SURVEYOR'S OR PROFESSIONAL ENGINEER'S SEAL IS A VIOLATION OF SECTION 7209, SUB-DIVISION 2 OF THE N.Y. STATE EDUCATION LAW.

JOHN PETROCCIONE P.E.
LICENSE NO. 078516
129 NEPTUNE DRIVE, MONROE, NEW YORK 10950
(845) 782-7725

SCALE	PROJECT	CAD REFERENCE
1" = 8'	19149.01	WOODBURY CVP PLAN
	OCHD DWG.NO	DWG.NO
	3 of 8	3 of 8